
SITE PLAN OF LOT 8, SECTION 1, SOOKE DISTRICT, PLAN 13885.

R3 ZONING 350 SQ.M. LOTS

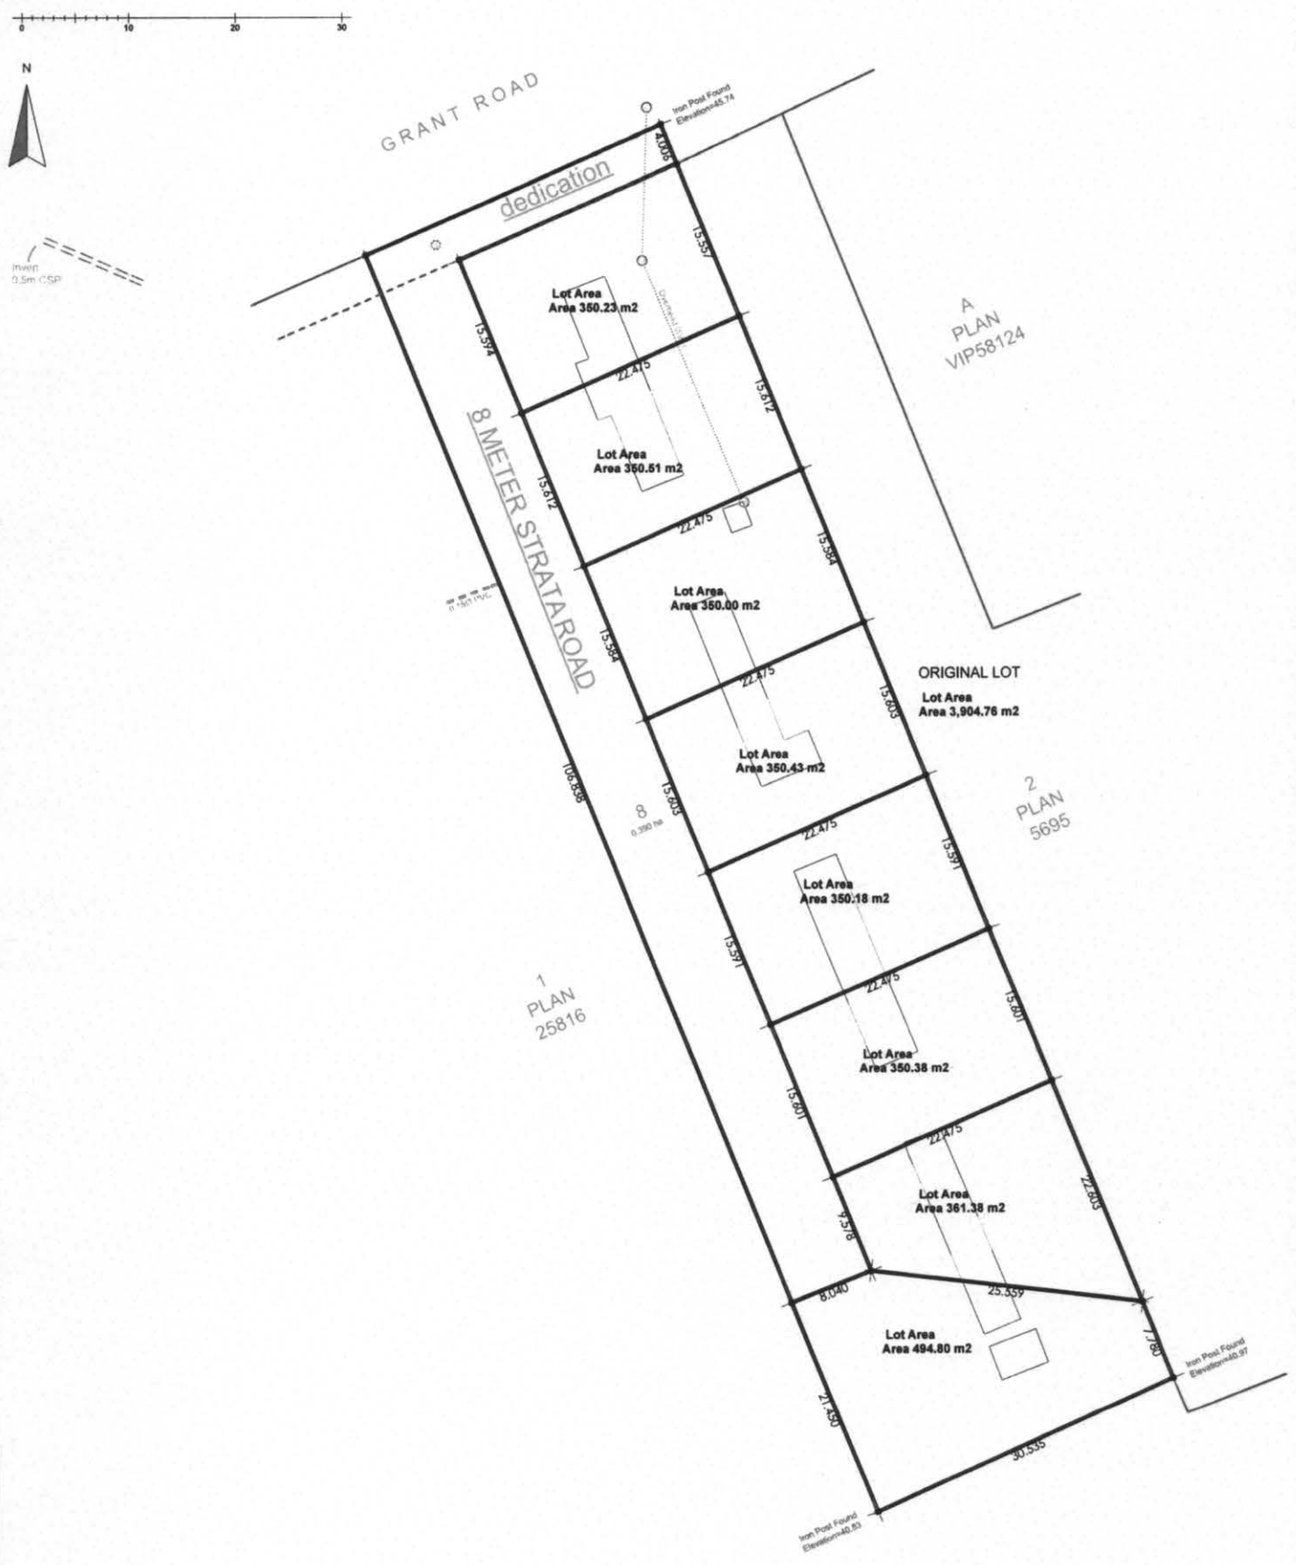

IF THE ABOVE DIMENSION DOES NOT MEASURE ONE INCH (1") EXACTLY THIS DRAWING WILL HAVE BEEN ENLARGED OR REDUCED AFFECTING ALL LABELLED SCALES.	file name: BRADLEY MAYHUE.pln Last Save: Randy Drawn: RC Scale: AS NOTED Date: 31/05/2013	LAND USE ASSESSMENT Client: Bradley - Mayhue Site Address: GRANT ROAD City: SOOKE Lot: 8 Plan: 13885 Section: 1 District: SOOKE	R3 8 METER STRATA ROAD

A.05

R3 8- METER ROAD STRATA

This property lies in SOOKE B.C., Data for this has been gathered from a variety of sources. All data should be reviewed and checked by a qualified BC Land Surveyor, and registered Engineer for verification WestCoast Design & Development Services cannot assume any responsibility for damage as a result of errors or omissions. It is the responsibility of the client or owner to ensure that all data is correct.

WEST COAST DESIGN & DEVELOPMENT SERVICES

Randy Clarkston
Laurie Wallace
Sooke,B.C.
250-642-8803

© COPYRIGHT OF WEST COAST DESIGN & DEVELOPMENT SERVICES
THIS DRAWING MAY NOT BE USED OR REPRODUCED IN ANY FORM WITHOUT CONSENT